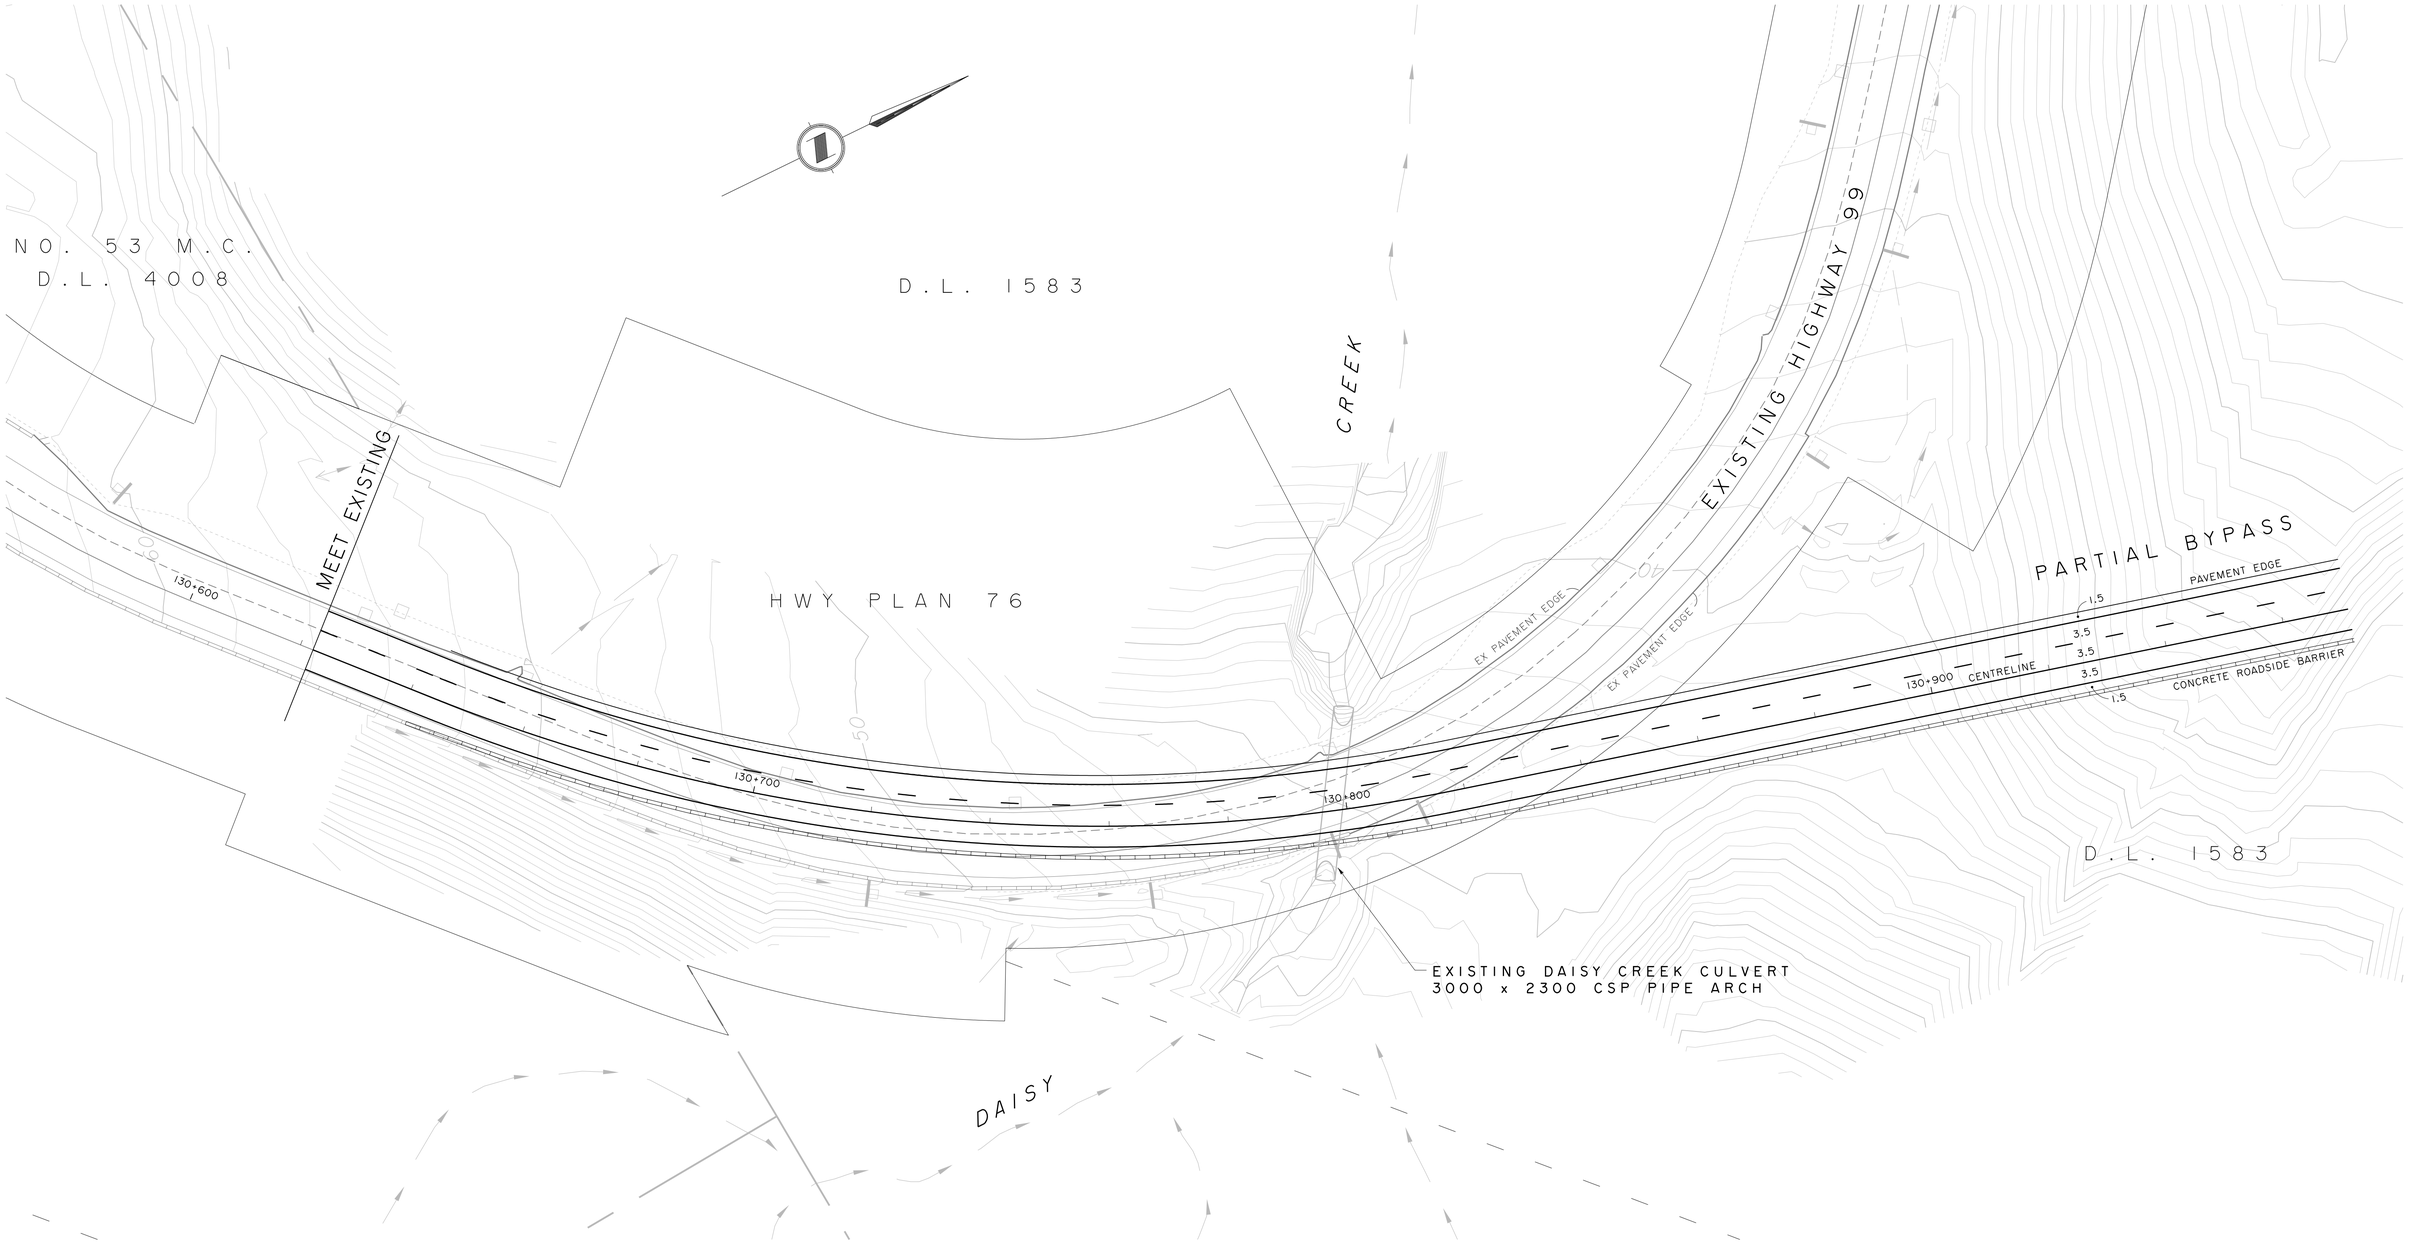

PRELIMINARY

PROFESSIONAL SEAL

Koers - InterCAD
1111 West 8th Avenue
Vancouver, B.C.
V6H 1C5
T 604-739-7707
F 604-739-7727

SCALE 0 1:500 25

DESIGNED	R.SKAPSKI	DATE	03-05-26
CHECKED	R.SKAPSKI	DATE	03-05-26
DRAWN	S.CLINTON	DATE	03-05-26
APPROVED		DATE	

Rev	Date	Description	Signature
PA	03-05-26	FOR ENVIRONMENTAL REVIEW	R.SKAPSKI

REVISIONS

BRITISH COLUMBIA

MINISTRY OF TRANSPORTATION
SEA-TO-SKY CORRIDOR IMPROVEMENTS
SEA TO SKY PARKWAY SECTION 6

PRELIMINARY DESIGN

PARTIAL BYPASS ROUTE AT DAISY CREEK

CONCEPTUAL ALIGNMENT

STA 130+800

SENIOR DESIGN ENGINEER

DATE

FILE No.	PROJECT No.	REG.	DRAWING No.	
016315-EN01-K	09901-2001	1	41DD-PD06-9301	PA

CANCEL PRINTS BEARING PREVIOUS LETTER