TM Site:	Description:
P-11-5EW	WEST BURNSIDE ROAD, 0.5 km EAST OF ROUTE 1, COLWOOD

Station: 51590P
Name: SIX MILE ROAD
Survey: 5159

- Short Count Post
- Loops
- Cabinet
- Junction Box
- TRADAS Traffic Measurement Site
- Channels
- Detectors

PHOTOLOG
YEAR: -
HIGHWAY: -
IMAGE NUMBER: -
SHOWS LOOPS:
☐ YES ☑ NO

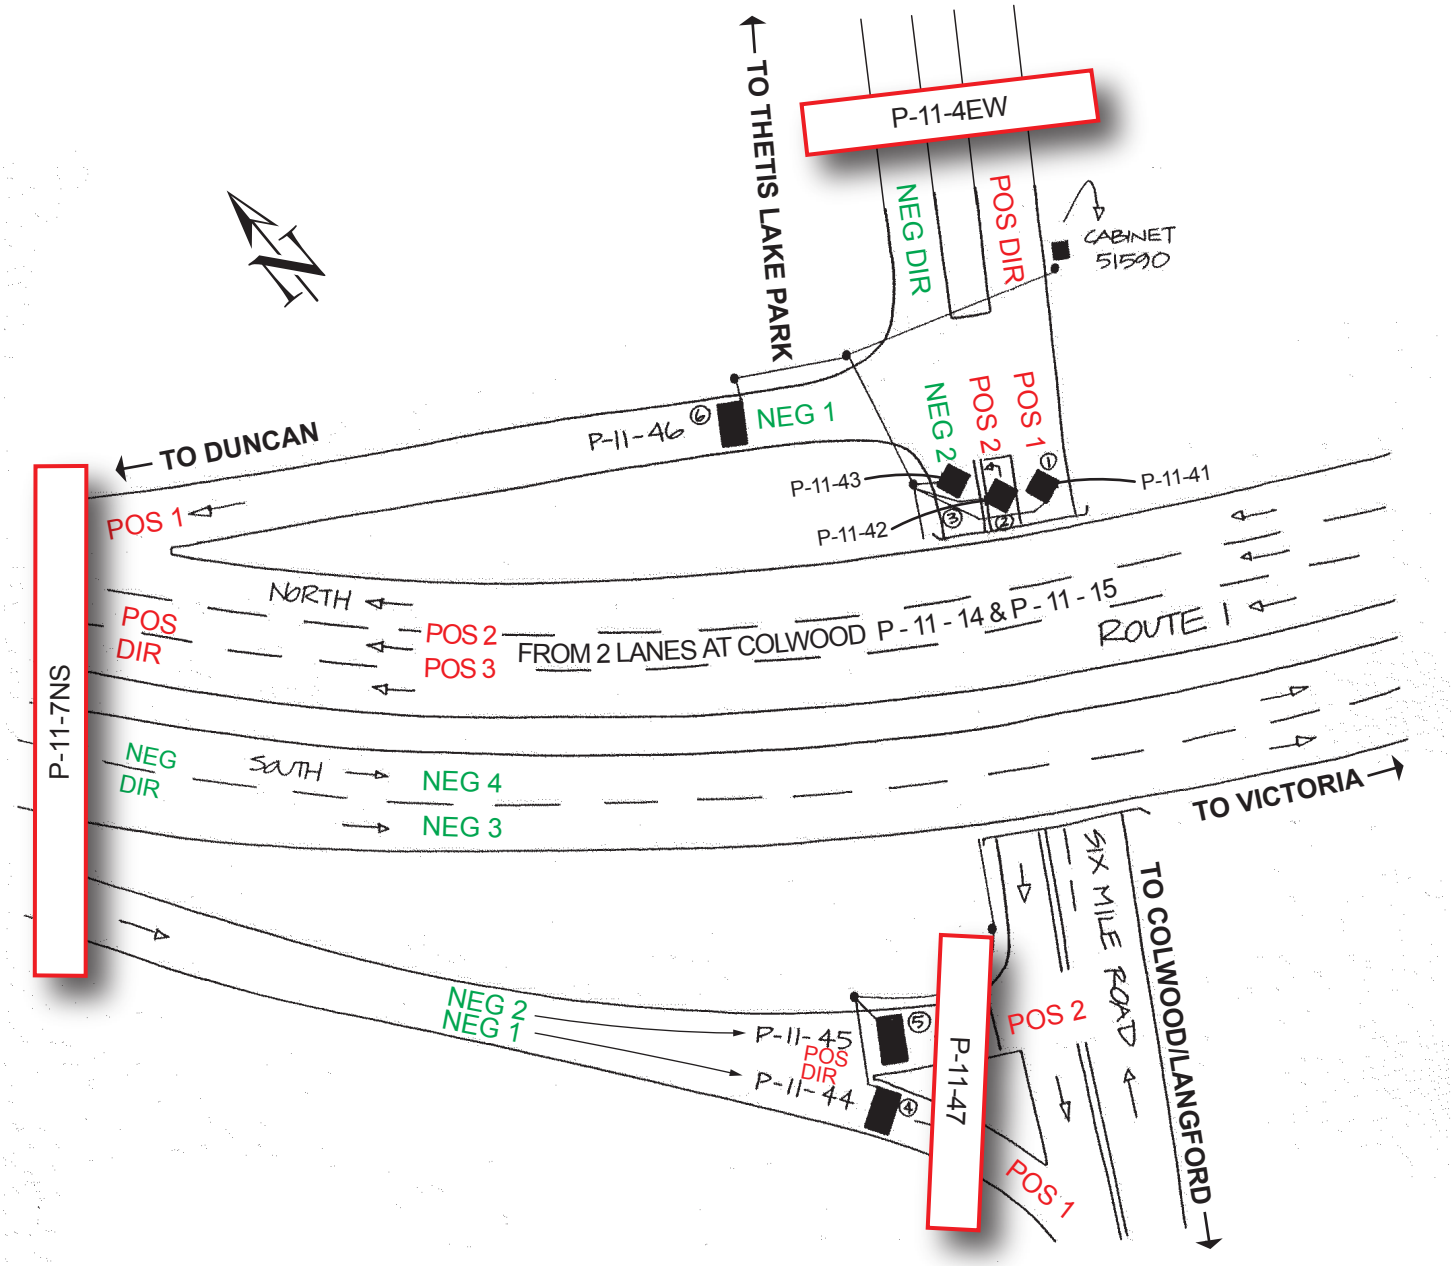

NOT TO SCALE

Highway Planning Branch
TRANHighway Planning@gov.bc.ca

Revised Date: May / 2005
Version 6-A